Park Master Plan Update - Jonestown Community Park

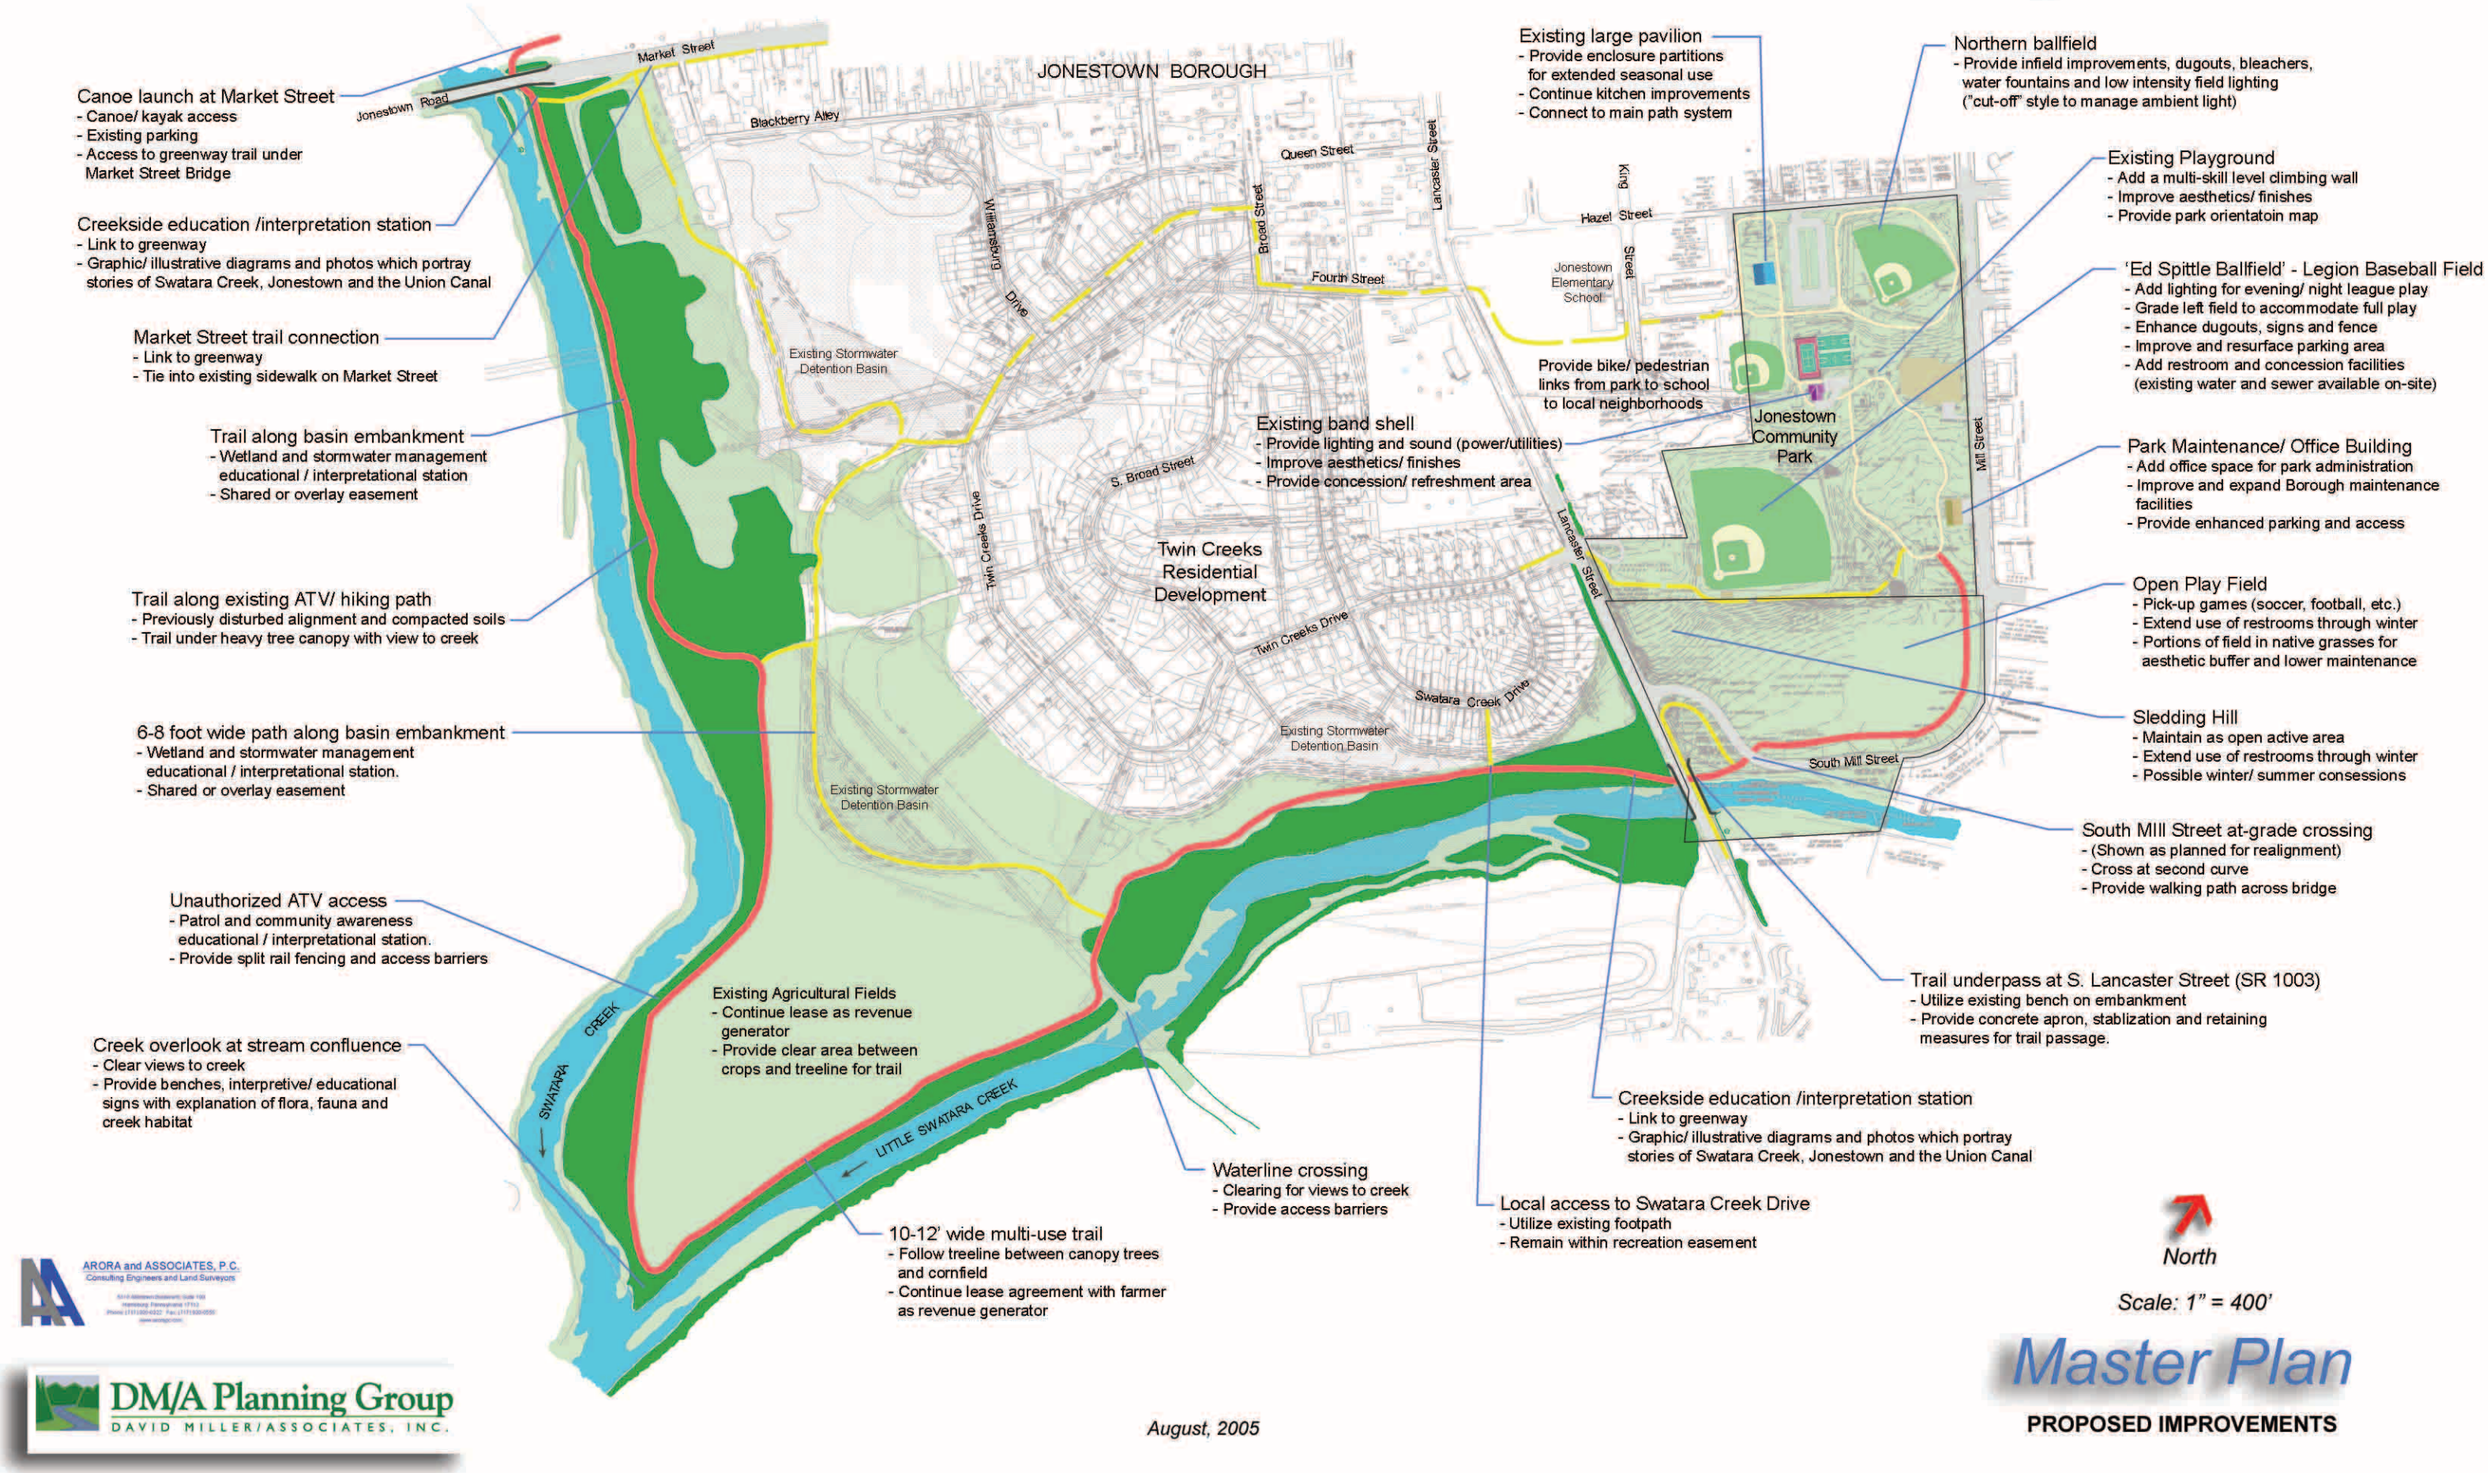

Scale: 1" = 400'

ARORA and ASSOCIATES, P.C.
Consulting Engineers and Land Surveyors

DM/A Planning Group
DAVID MILLER/ASSOCIATES, INC.

August, 2005

Master Plan

PROPOSED IMPROVEMENTS